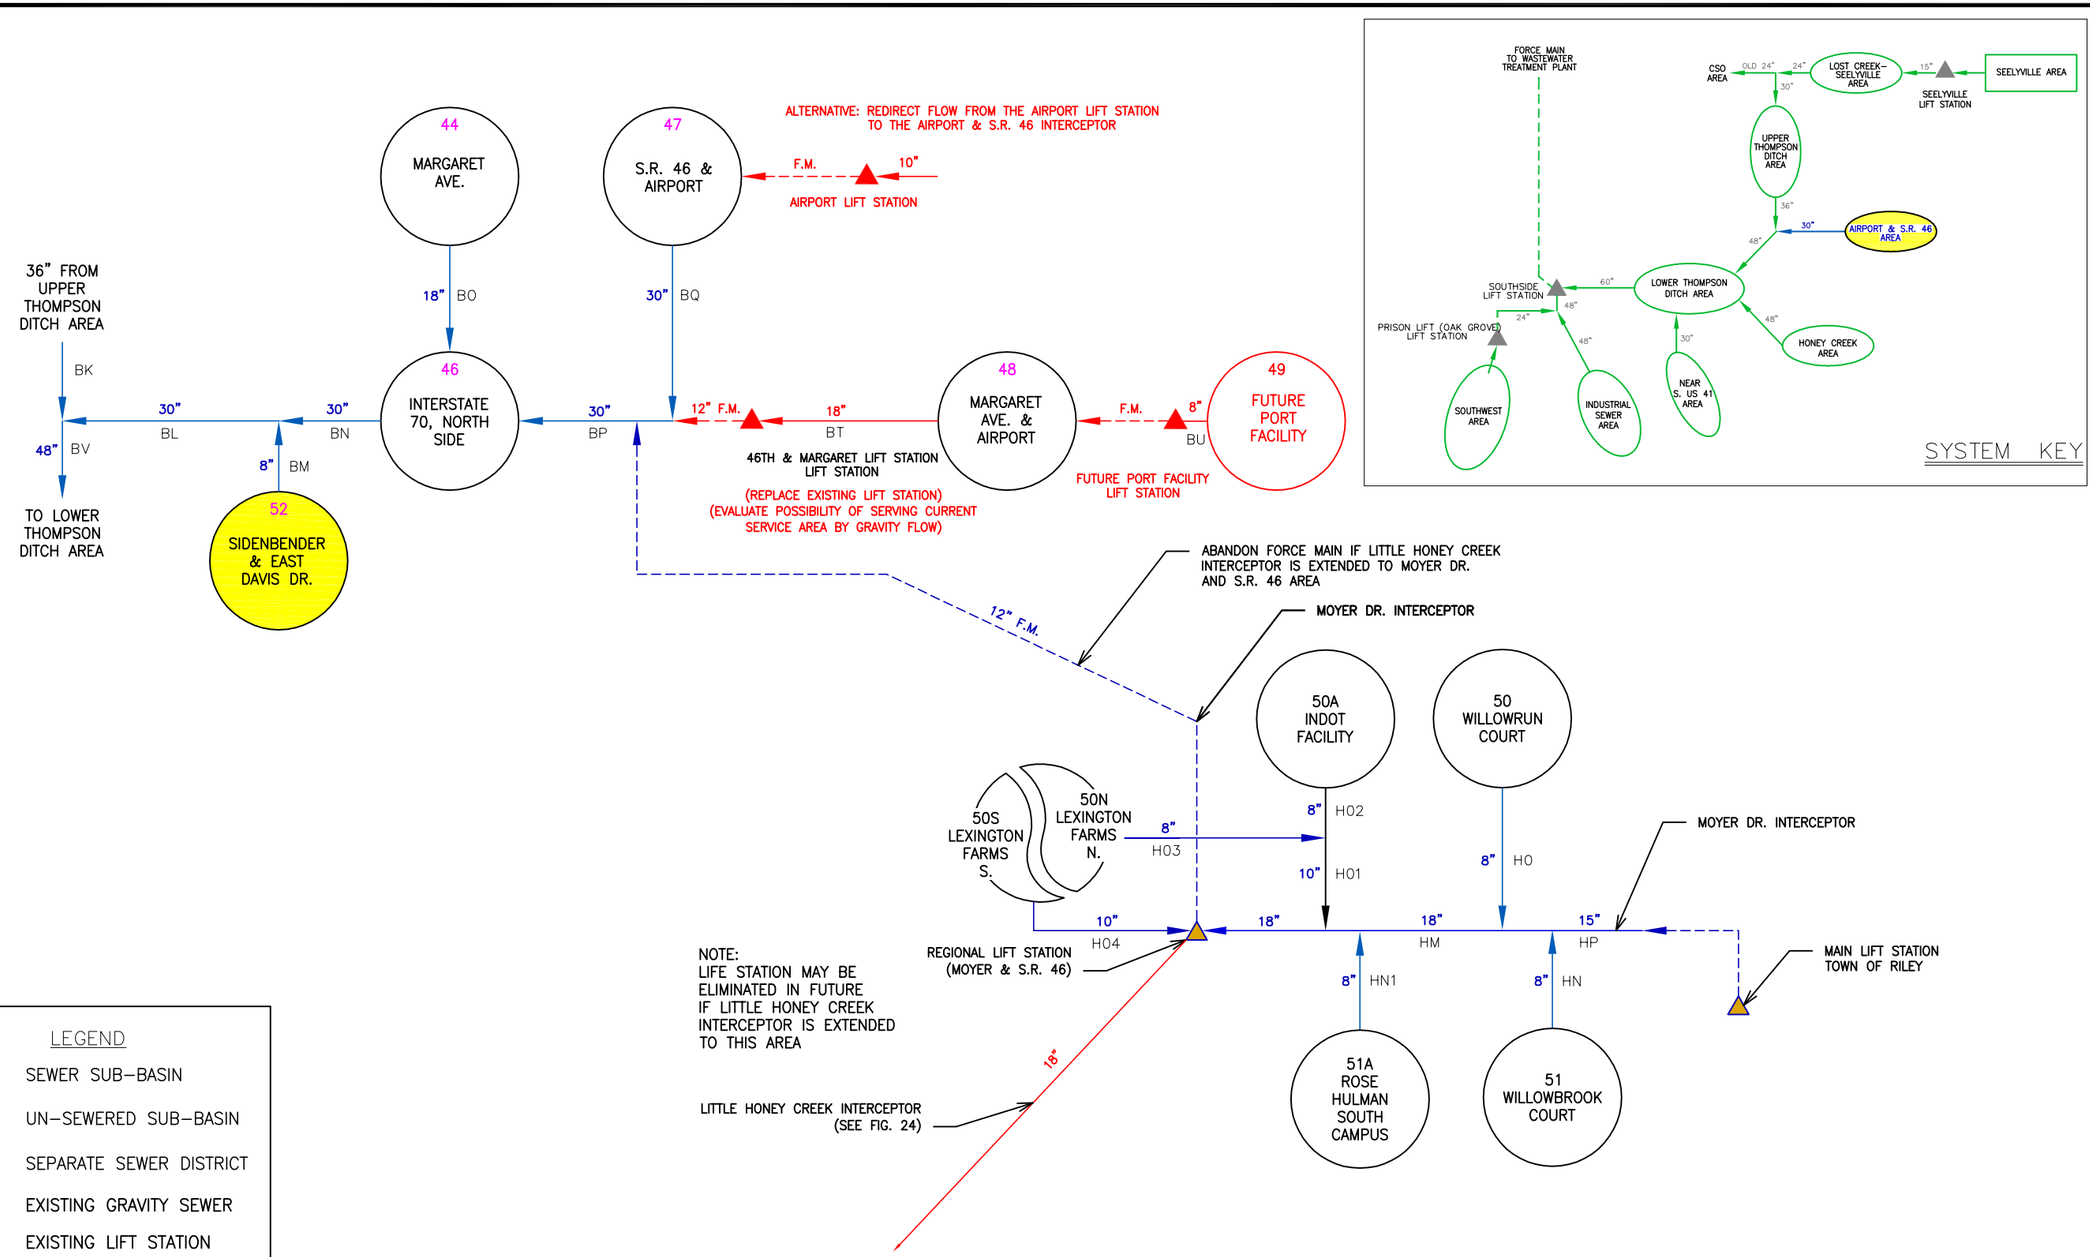

LEGEND

- SEWER SUB–BASIN
- UN–SEWERED SUB–BASIN
- SEPARATE SEWER DISTRICT
- EXISTING GRAVITY SEWER
- EXISTING LIFT STATION
- EXISTING LIFT STATION (INTERNAL TO SUB–BASIN)
- F.M. EXISTING FORCE MAIN
- PROPOSED GRAVITY SEWER
- PROPOSED LIFT STATION
- F.M. PROPOSED FORCE MAIN
- PROPOSED ABANDONMENT
- AA MODEL FLOW VECTOR

Airport/ S.R. 46: Sidebender & East Davis Drive (52)
No Additional Improvements Required

AIRPORT & S.R. 46 AREA SCHEMATIC – PROPOSED SYSTEM IMPROVEMENTS

Report Schem. of Terre Haute Rev 9–11.dwg 1

CITY OF TERRE HAUTE, INDIANA
SANITARY SEWER MASTER PLAN

AIRPORT & S.R. 46 AREA SCHEMATIC
PROPOSED IMPROVEMENTS

COMMONWEALTH ENGINEERS, INC.

FIGURE

23

© 2009 COMMONWEALTH ENGINEERS, INC.