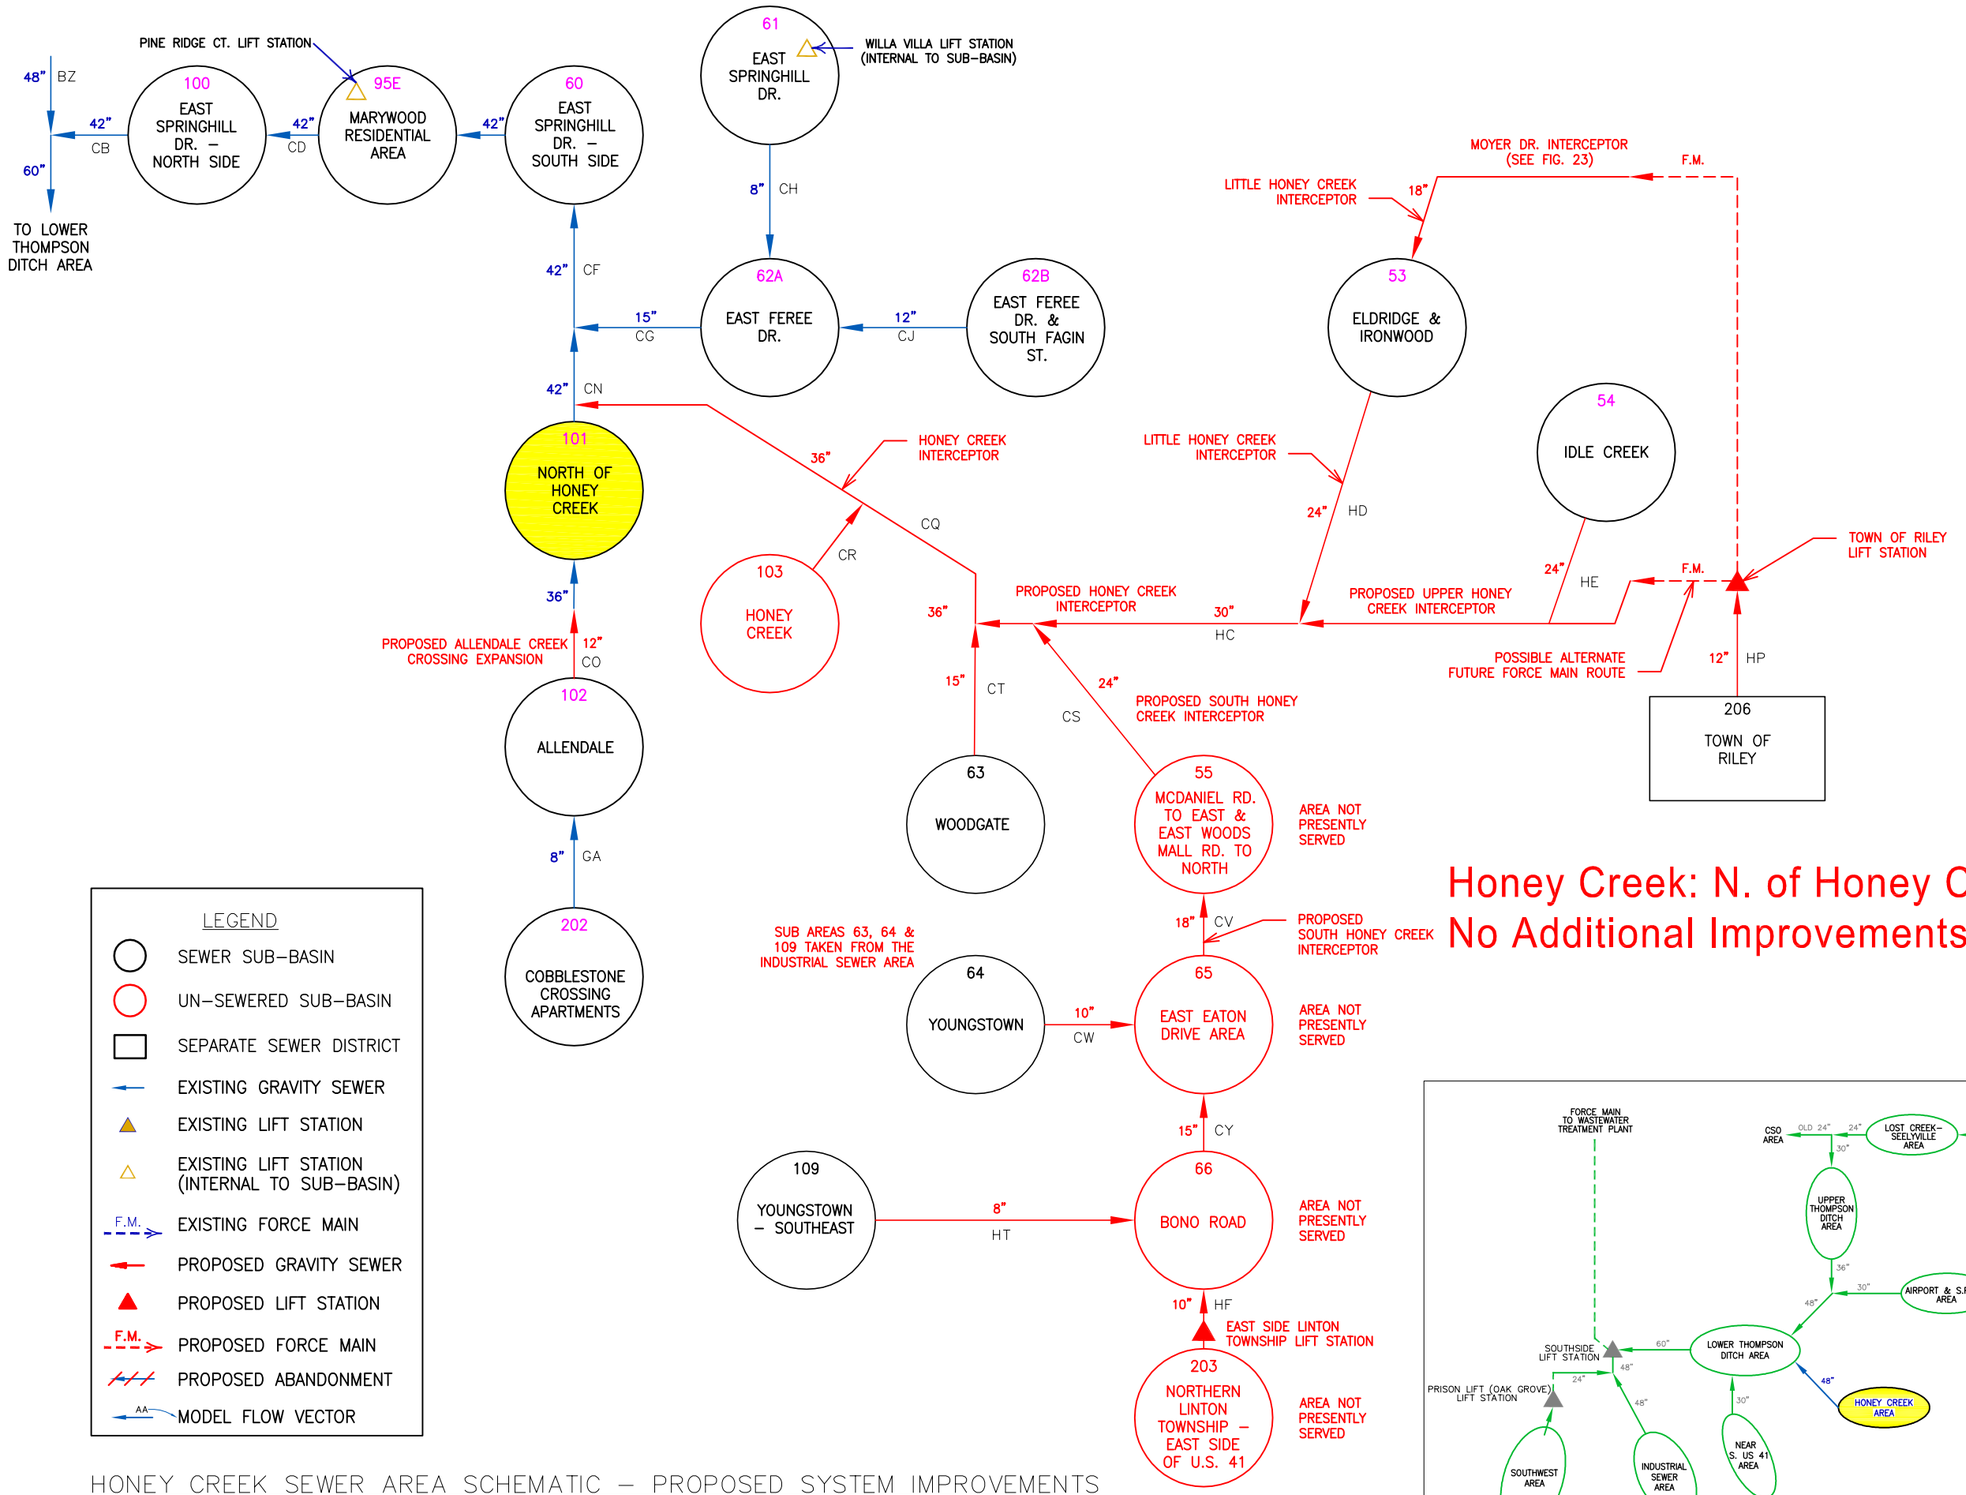

HONEY CREEK SEWER AREA SCHEMATIC – PROPOSED SYSTEM IMPROVEMENTS

Report Schem. of Terre Haute Rev 9-11.dwg 1

CITY OF TERRE HAUTE, INDIANA
SANITARY SEWER MASTER PLAN

HONEY CREEK SEWER AREA SCHEMATIC
PROPOSED IMPROVEMENTS

© 2009 COMMONWEALTH ENGINEERS, INC.

COMMONWEALTH ENGINEERS, INC.

FIGURE

24