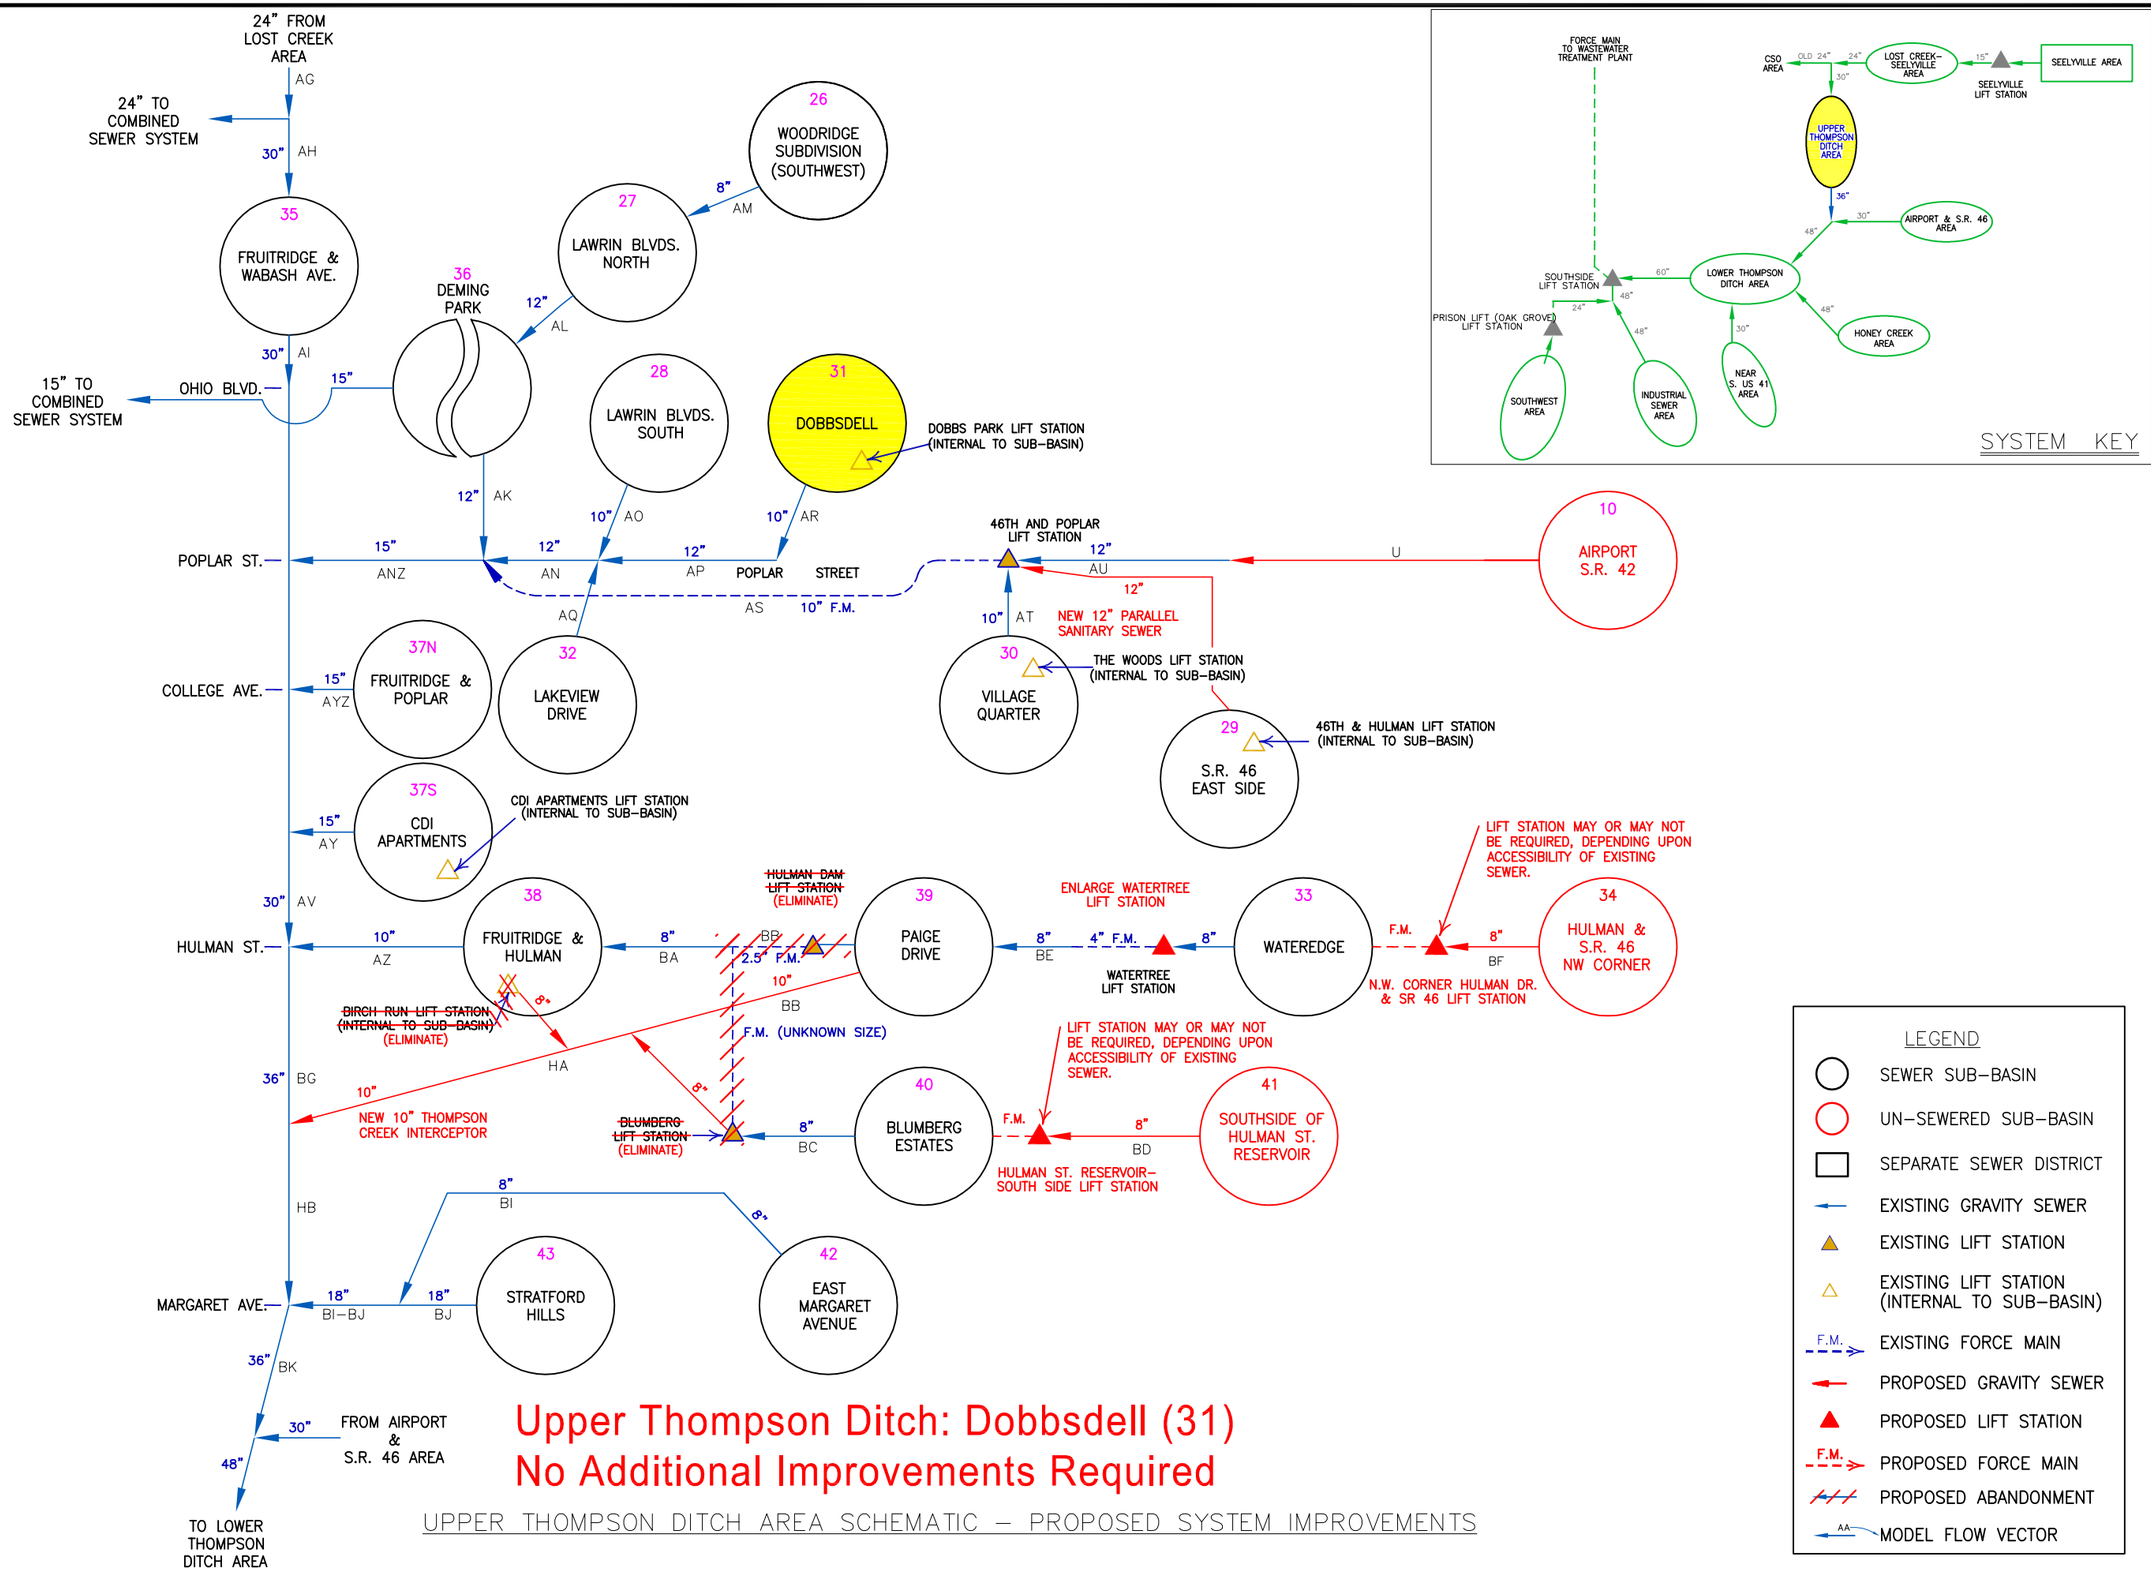

Upper Thompson Ditch: Dobbsdell (31)
No Additional Improvements Required

UPPER THOMPSON DITCH AREA SCHEMATIC – PROPOSED SYSTEM IMPROVEMENTS

LEGEND

- SEWER SUB-BASIN
- UN-SEWERED SUB-BASIN
- SEPARATE SEWER DISTRICT
- EXISTING GRAVITY SEWER
- EXISTING LIFT STATION
- EXISTING LIFT STATION (INTERNAL TO SUB-BASIN)
- EXISTING FORCE MAIN
- PROPOSED GRAVITY SEWER
- PROPOSED LIFT STATION
- PROPOSED FORCE MAIN
- PROPOSED ABANDONMENT
- MODEL FLOW VECTOR

Report Schem. of Terre Haute Rev 9-11.dwg 1

CITY OF TERRE HAUTE, INDIANA
SANITARY SEWER MASTER PLAN

UPPER THOMPSON DITCH AREA SCHEMATIC
PROPOSED IMPROVEMENTS

COMMONWEALTH ENGINEERS, INC.

FIGURE

22

© 2009 COMMONWEALTH ENGINEERS, INC.